

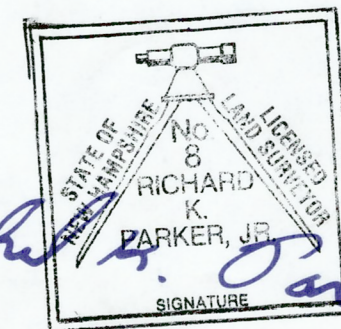


PLAN OF LAND
FOR
TOWN OF SEABROOK
IN
SEABROOK, N. H.
SCALE: 1"=50' OCT. 1983
PARKER SURVEY ASSOC., INC.
EXETER & SEABROOK, N.H.

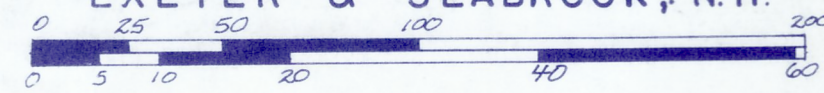

Richard W. Parker, Jr.

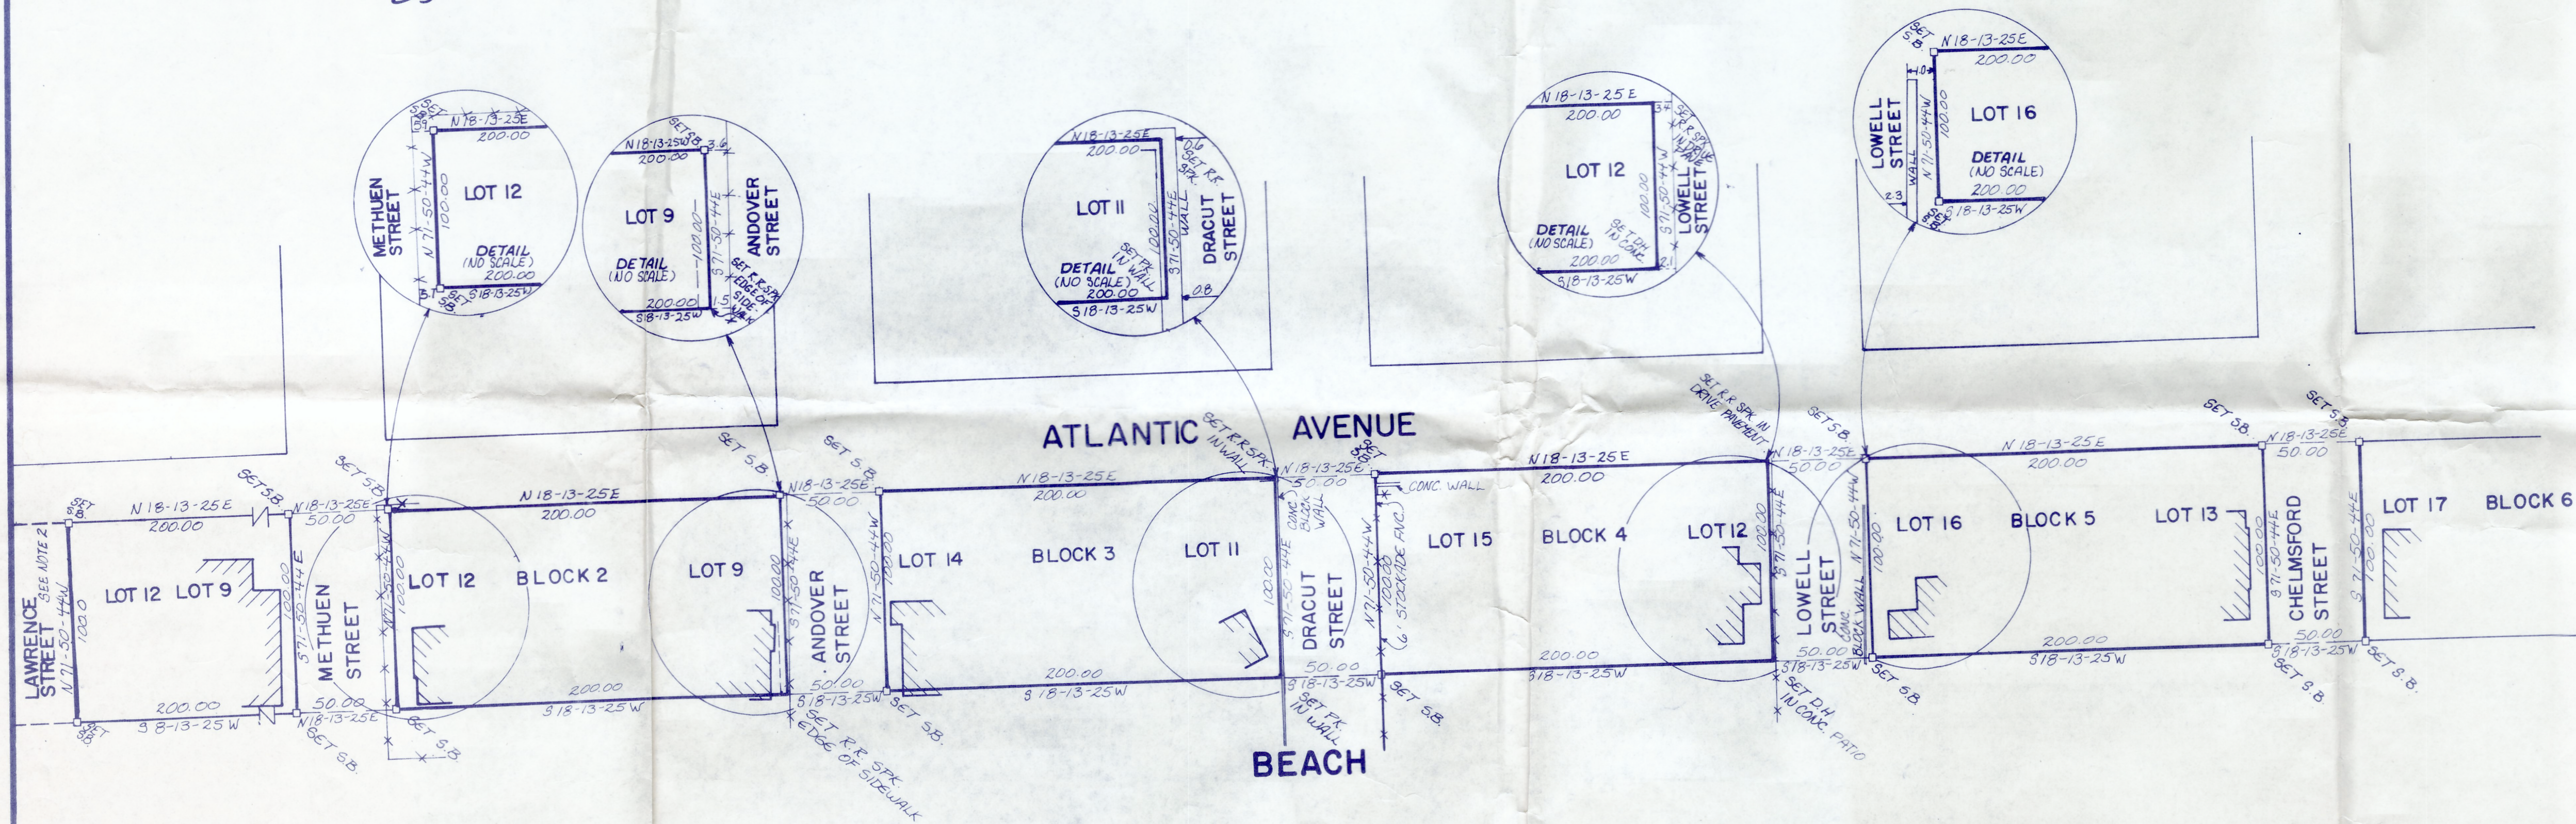


NOTE 1: SEE "PLAN OF SEABROOK BEACH SEABROOK, N.H. AND HAMPTON, N.H. FEB. 1944 SCALE 1"=100' REVISED OCT 1946 BASED ON PLAN BY JOHN P. TITCOMB, MAY 1925, PLAN BY W.E. TILTON, DEC 1937 AND ORIGINAL SURVEYS BY JOHN W. DURGIN CIVIL ENGINEER." SECTION 1.

NOTE 2: SEE "PLAN OF LAND FOR TOWN OF SEABROOK IN SEABROOK, N.H. SCALE: 1"=50' NOV. 1983 PARKER SURVEY ASSOC., INC. EXETER & SEABROOK, N.H."

This print is given as a representation of a survey. The survey remains the property of the surveyor and reproduction of this print is prohibited except by permission of the surveyor. Additional data is often added in the continuous updating process. Consult the surveyor for the latest revision before acting on the data shown. The surveyor is not responsible for actions or proposals for which he was not specifically consulted by any person except the one for whom this print was prepared.

FOR RECORDING PURPOSES ONLY
FOR THE TOWN OF SEABROOK

DATE: _____

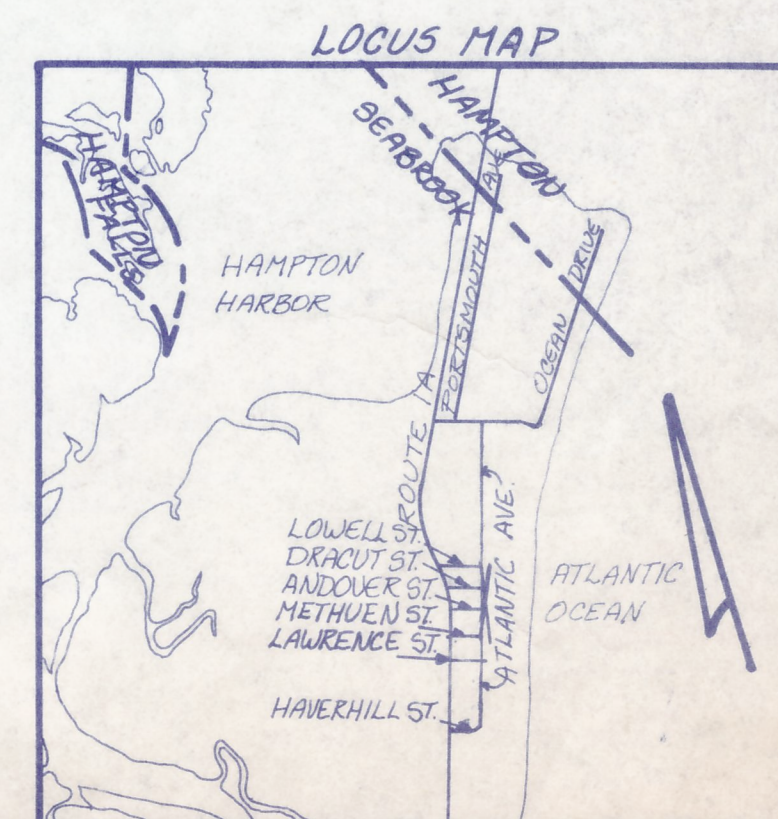

4789


PLAN OF LAND
FOR
TOWN OF SEABROOK
IN
SEABROOK, N. H.
SCALE: 1" = 50' MAY 1984
PARKER SURVEY ASSOC., INC.
EXETER & SEABROOK, N.H.

0 5 10 20 40 60 FEET
0 5 10 20 40 METERS
SHEET 1 OF 2



"We, the undersigned, being the competent and disinterested parties to the above described land, do hereby certify that the same is the true and correct plan of the land as shown to us by the owner thereof, and that we have no objection to the same being recorded as such."

4/3/84
LIVE SIDE
ROADS
EL 9.14
54.15
From
Rich H. Oaks


could this detail be in wrong place?
I think so

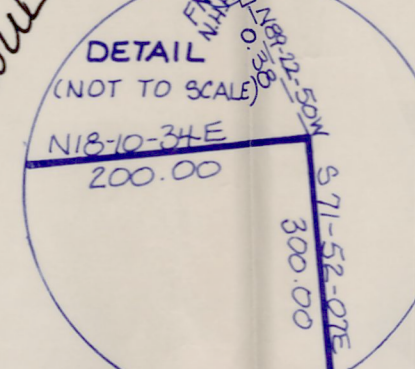

MATCH SHEET 2

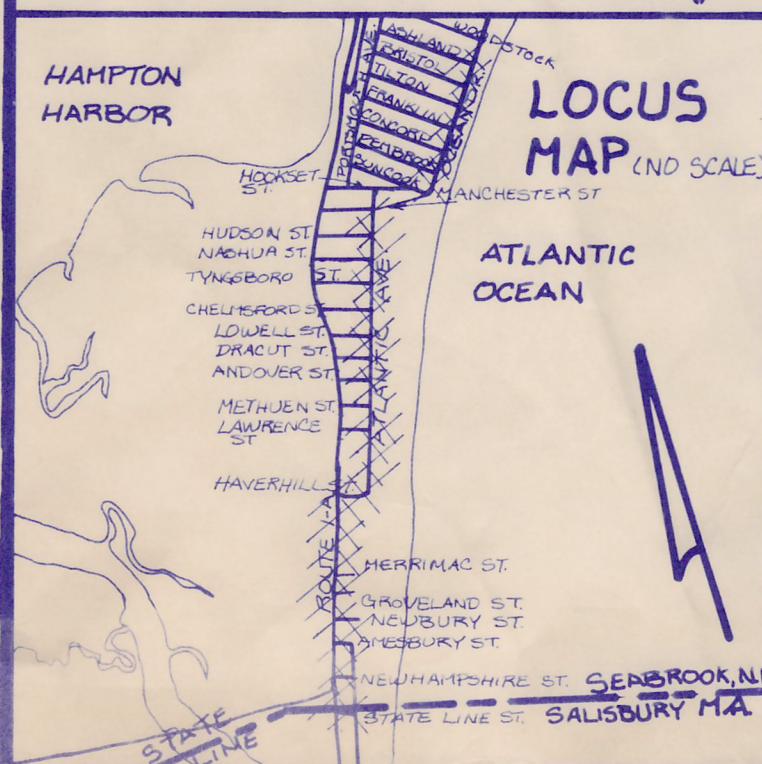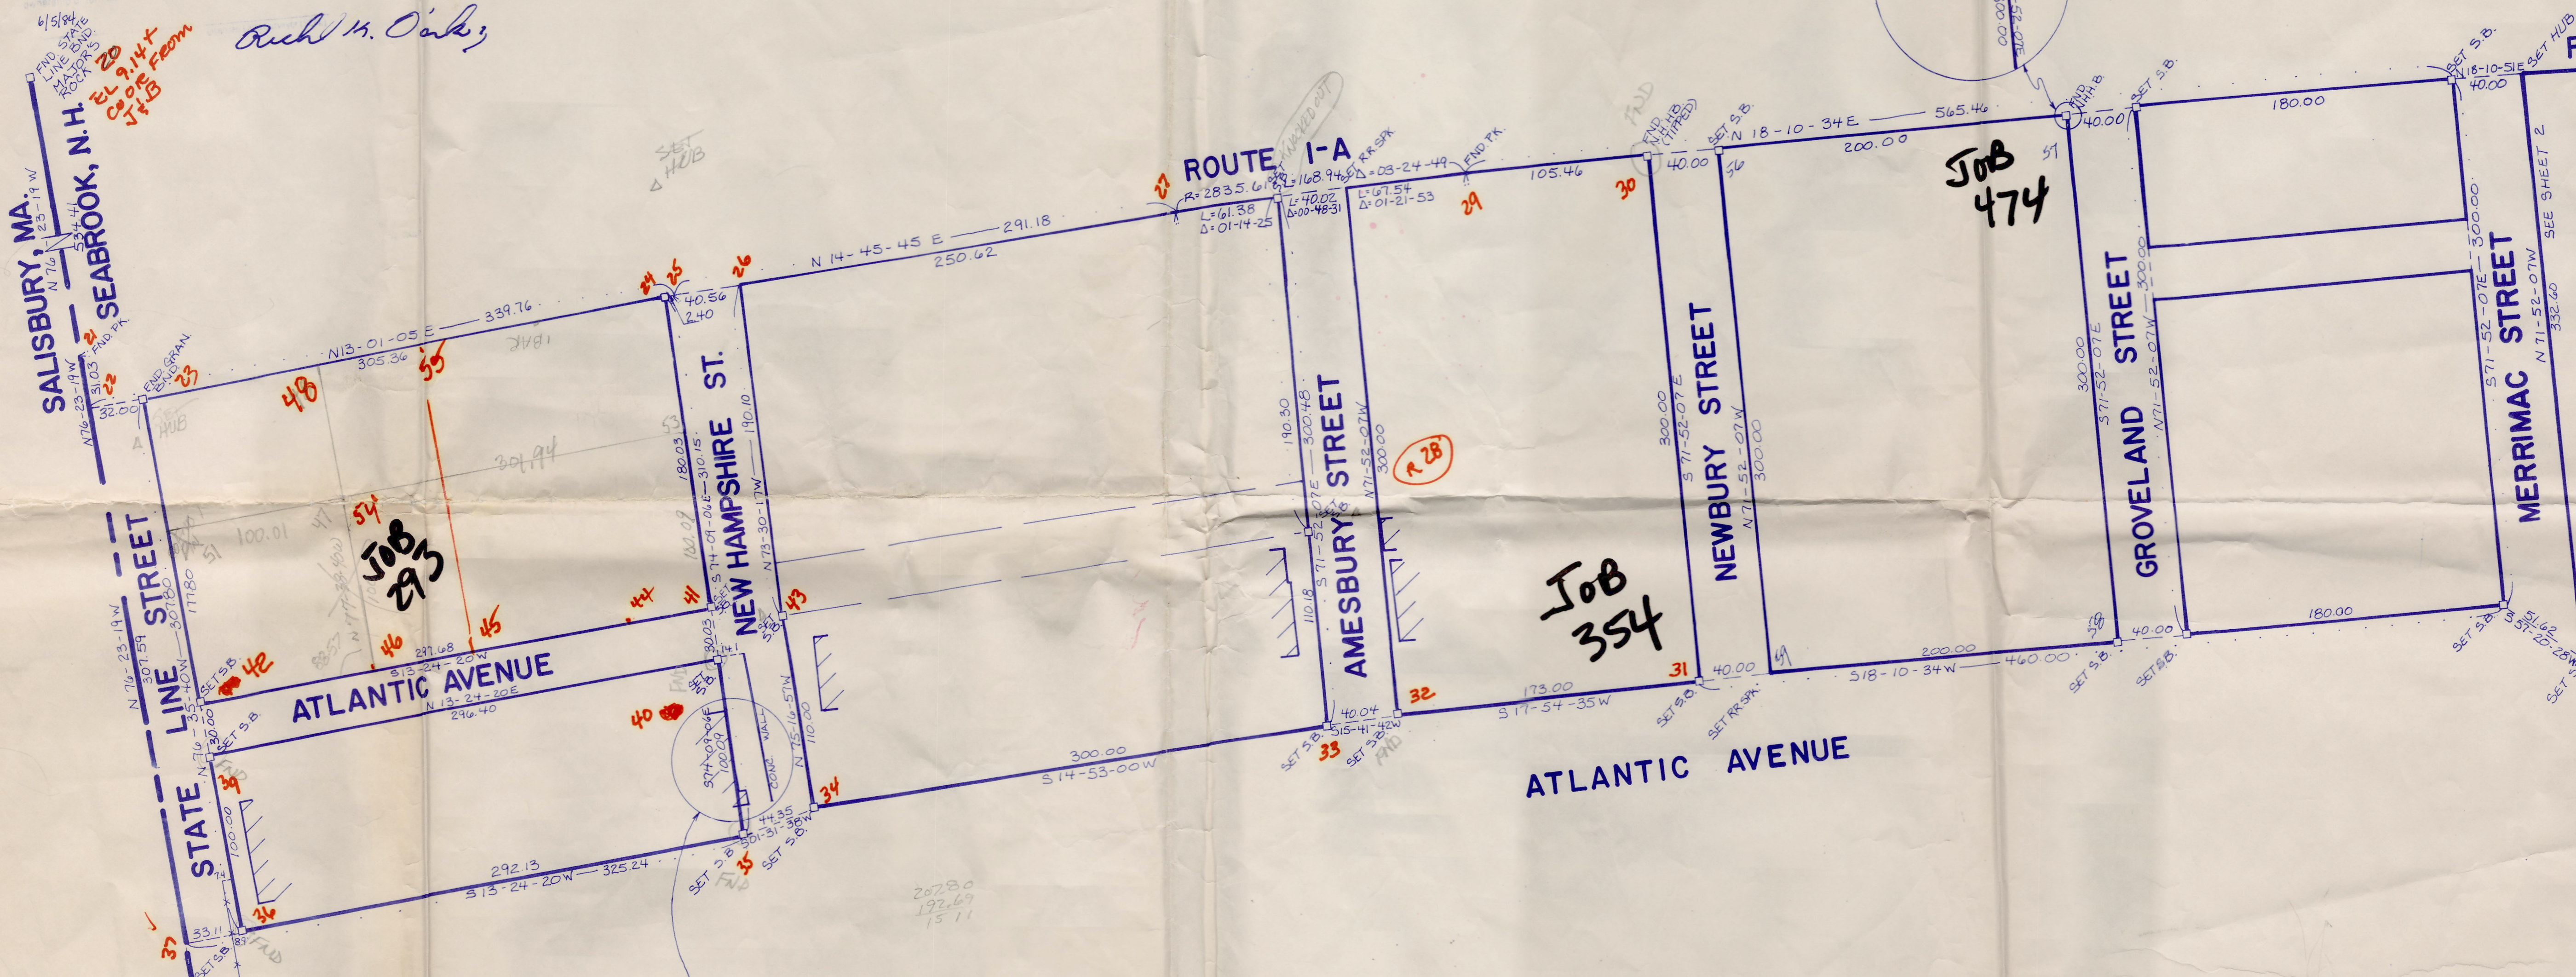

DETAIL
(NO SCALE)

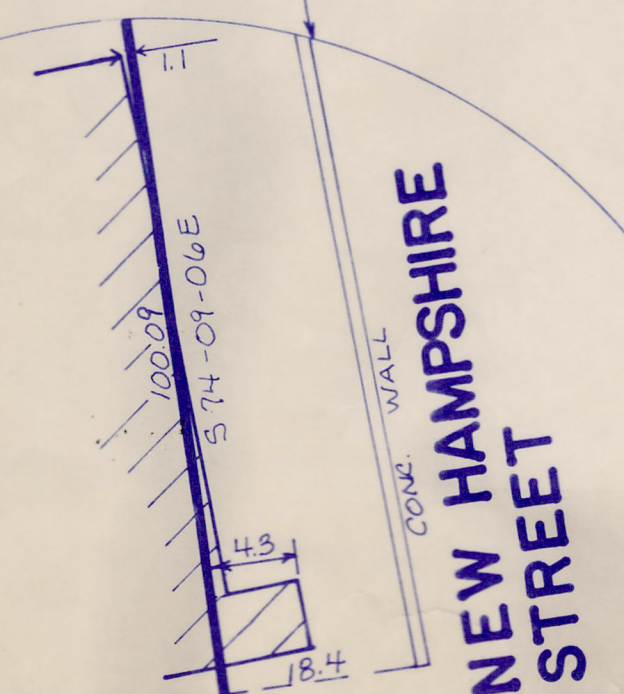


LEGEND

- | | | |
|-----------------------------|-------|------------|
| P.K. NAIL | CONC. | CONCRETE |
| FND. | D.H. | DRILL HOLE |
| N.H.H.B. | | |
| S.B. | | |
| R.R. SPK. | | |
| GRAN. | | |
| BND. | | |
| NEW HAMPSHIRE HIGHWAY BOUND | | |
| STONE BOUND | | |
| RAIL ROAD SPIKE | | |
| GRANITE | | |
| BOUND | | |


NOTE 1: SEE PLAN OF SEABROOK BEACH SEABROOK, N.H. AND HAMPTON, N.H. FEB 1944 SCALE: 1"=100' REVISED OCT 1946 BASED ON PLAN BY JOHN P. TITCOMB, MAY 1925, PLAN BY W.E. TILTON, DEC 1937 AND ORIGINAL SURVEYS BY JOHN W. DUGGIN CIVIL ENGINEER: SECT 5, 4 & 1

MATCH SHEET 2

PLAN OF LAND
FOR
TOWN OF SEABROOK
IN
SEABROOK, N. H.
SCALE: 1" = 50' MAY 1984
PARKER SURVEY ASSOC., INC.
EXETER & SEABROOK, N.H.

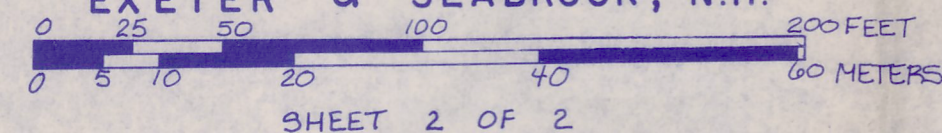

SHEET 2 OF 2

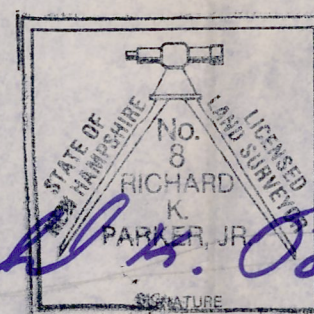

Richard K. Parker, Jr.

ROUTE 1-A

SET S.B.
N 18-10-51 E 40.00

SEE SHEET 1
S 71-52-07 E 300.00

MERRIMAC STREET

N 71-52-07 N
332.60

SEE SHEET 1
S 71-52-07 E 300.00

SET S.B.

S 21-53-09 W 749.85

SET S.B.

S 21-53-09 W 749.85

SET S.B.

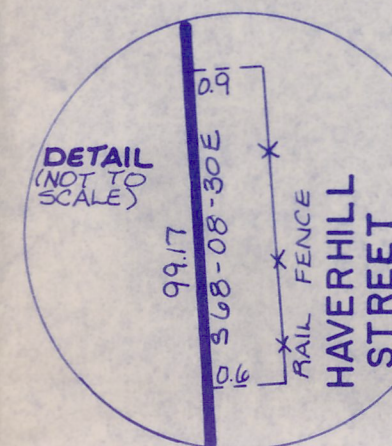

HAVERHILL STREET

ATLANTIC AVENUE


LAWRENCE STREET

LOT 22


LOT 12 BLOCK 1

BEACH

ATLANTIC OCEAN

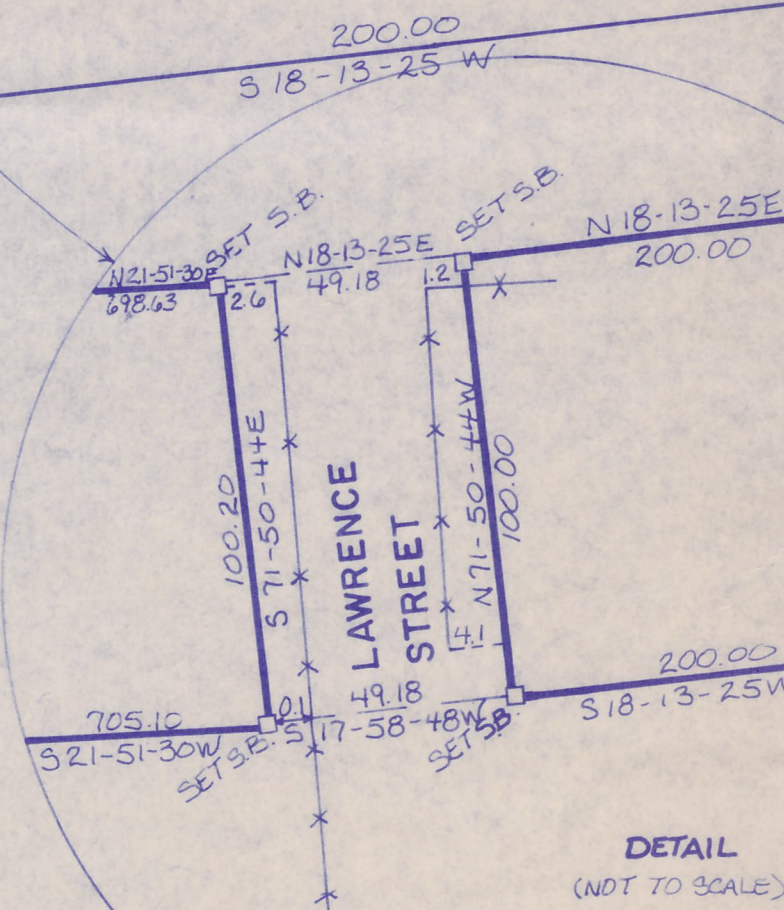





NOTE 1: SEE PLAN OF SEABROOK BEACH SEABROOK, N.H. AND HAMPTON, N.H. FEB. 1944 SCALE: 1"=100' REVISED OCT. 1946 BASED ON PLAN BY JOHN R. TITCOMB, MAY 1925, PLAN BY W.E. TILTON, DEC. 1937 AND ORIGINAL SURVEYS BY JOHN W. DUGGIN CIVIL ENGINEER. SECT. 5, 4 & 1.

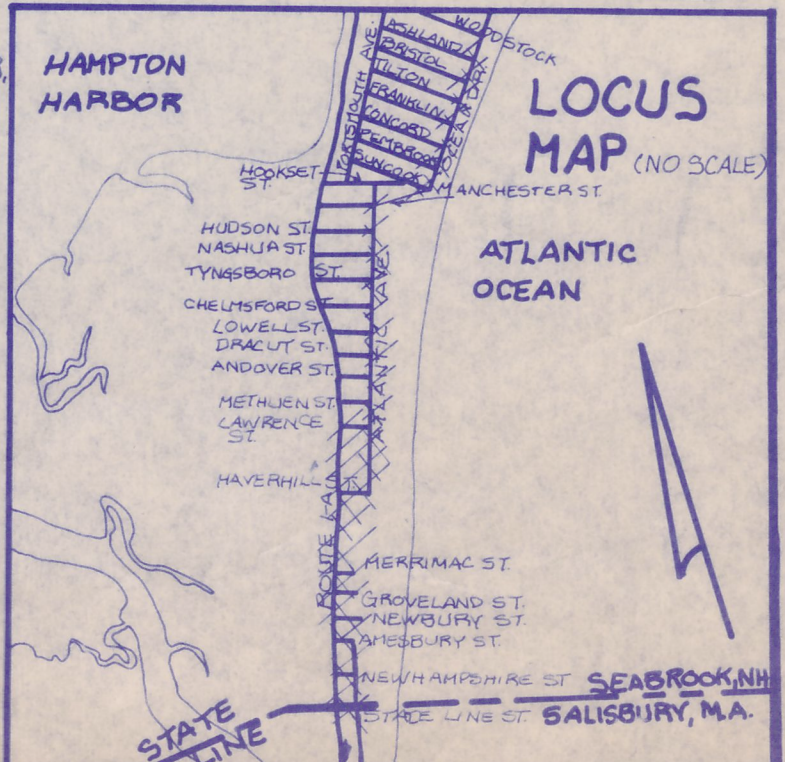


This print is given as a representation of a survey. The survey remains the property of the surveyor and reproduction of this print is prohibited except by permission of the surveyor. Additional data is often added in a continuous updating process. Consult the surveyor or for the latest revision before acting on the data shown. The surveyor is not responsible for actions or projects for which he was not specifically consulted by any person except the one for whom this print was prepared.

4789-1

PLAN OF LAND
FOR
TOWN OF SEABROOK
IN
SEABROOK, N. H.
SCALE: 1" = 50' MAY 1984
PARKER SURVEY ASSOC., INC.
EXETER & SEABROOK, N.H.

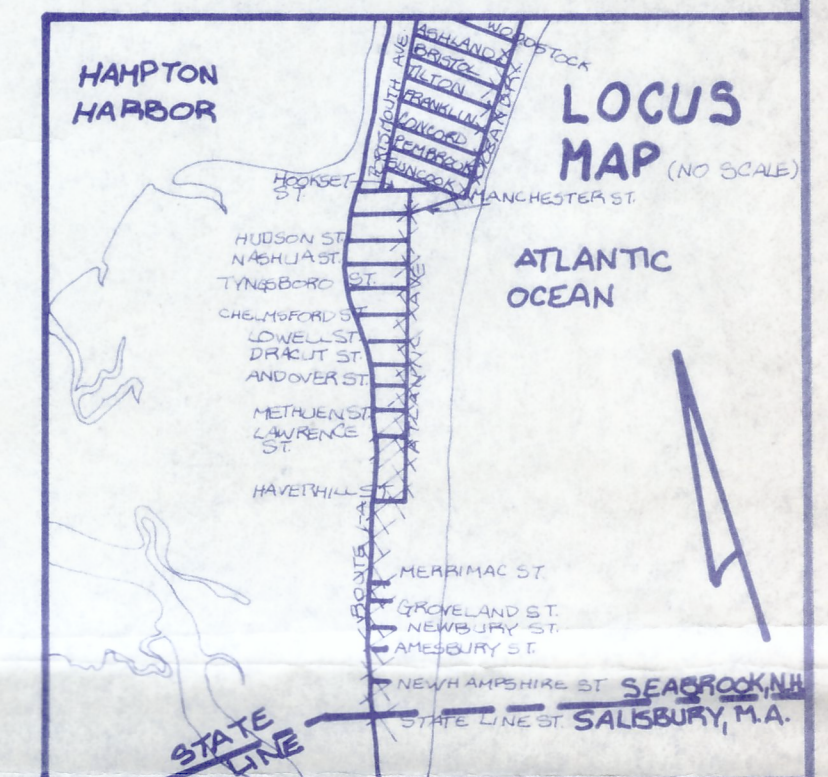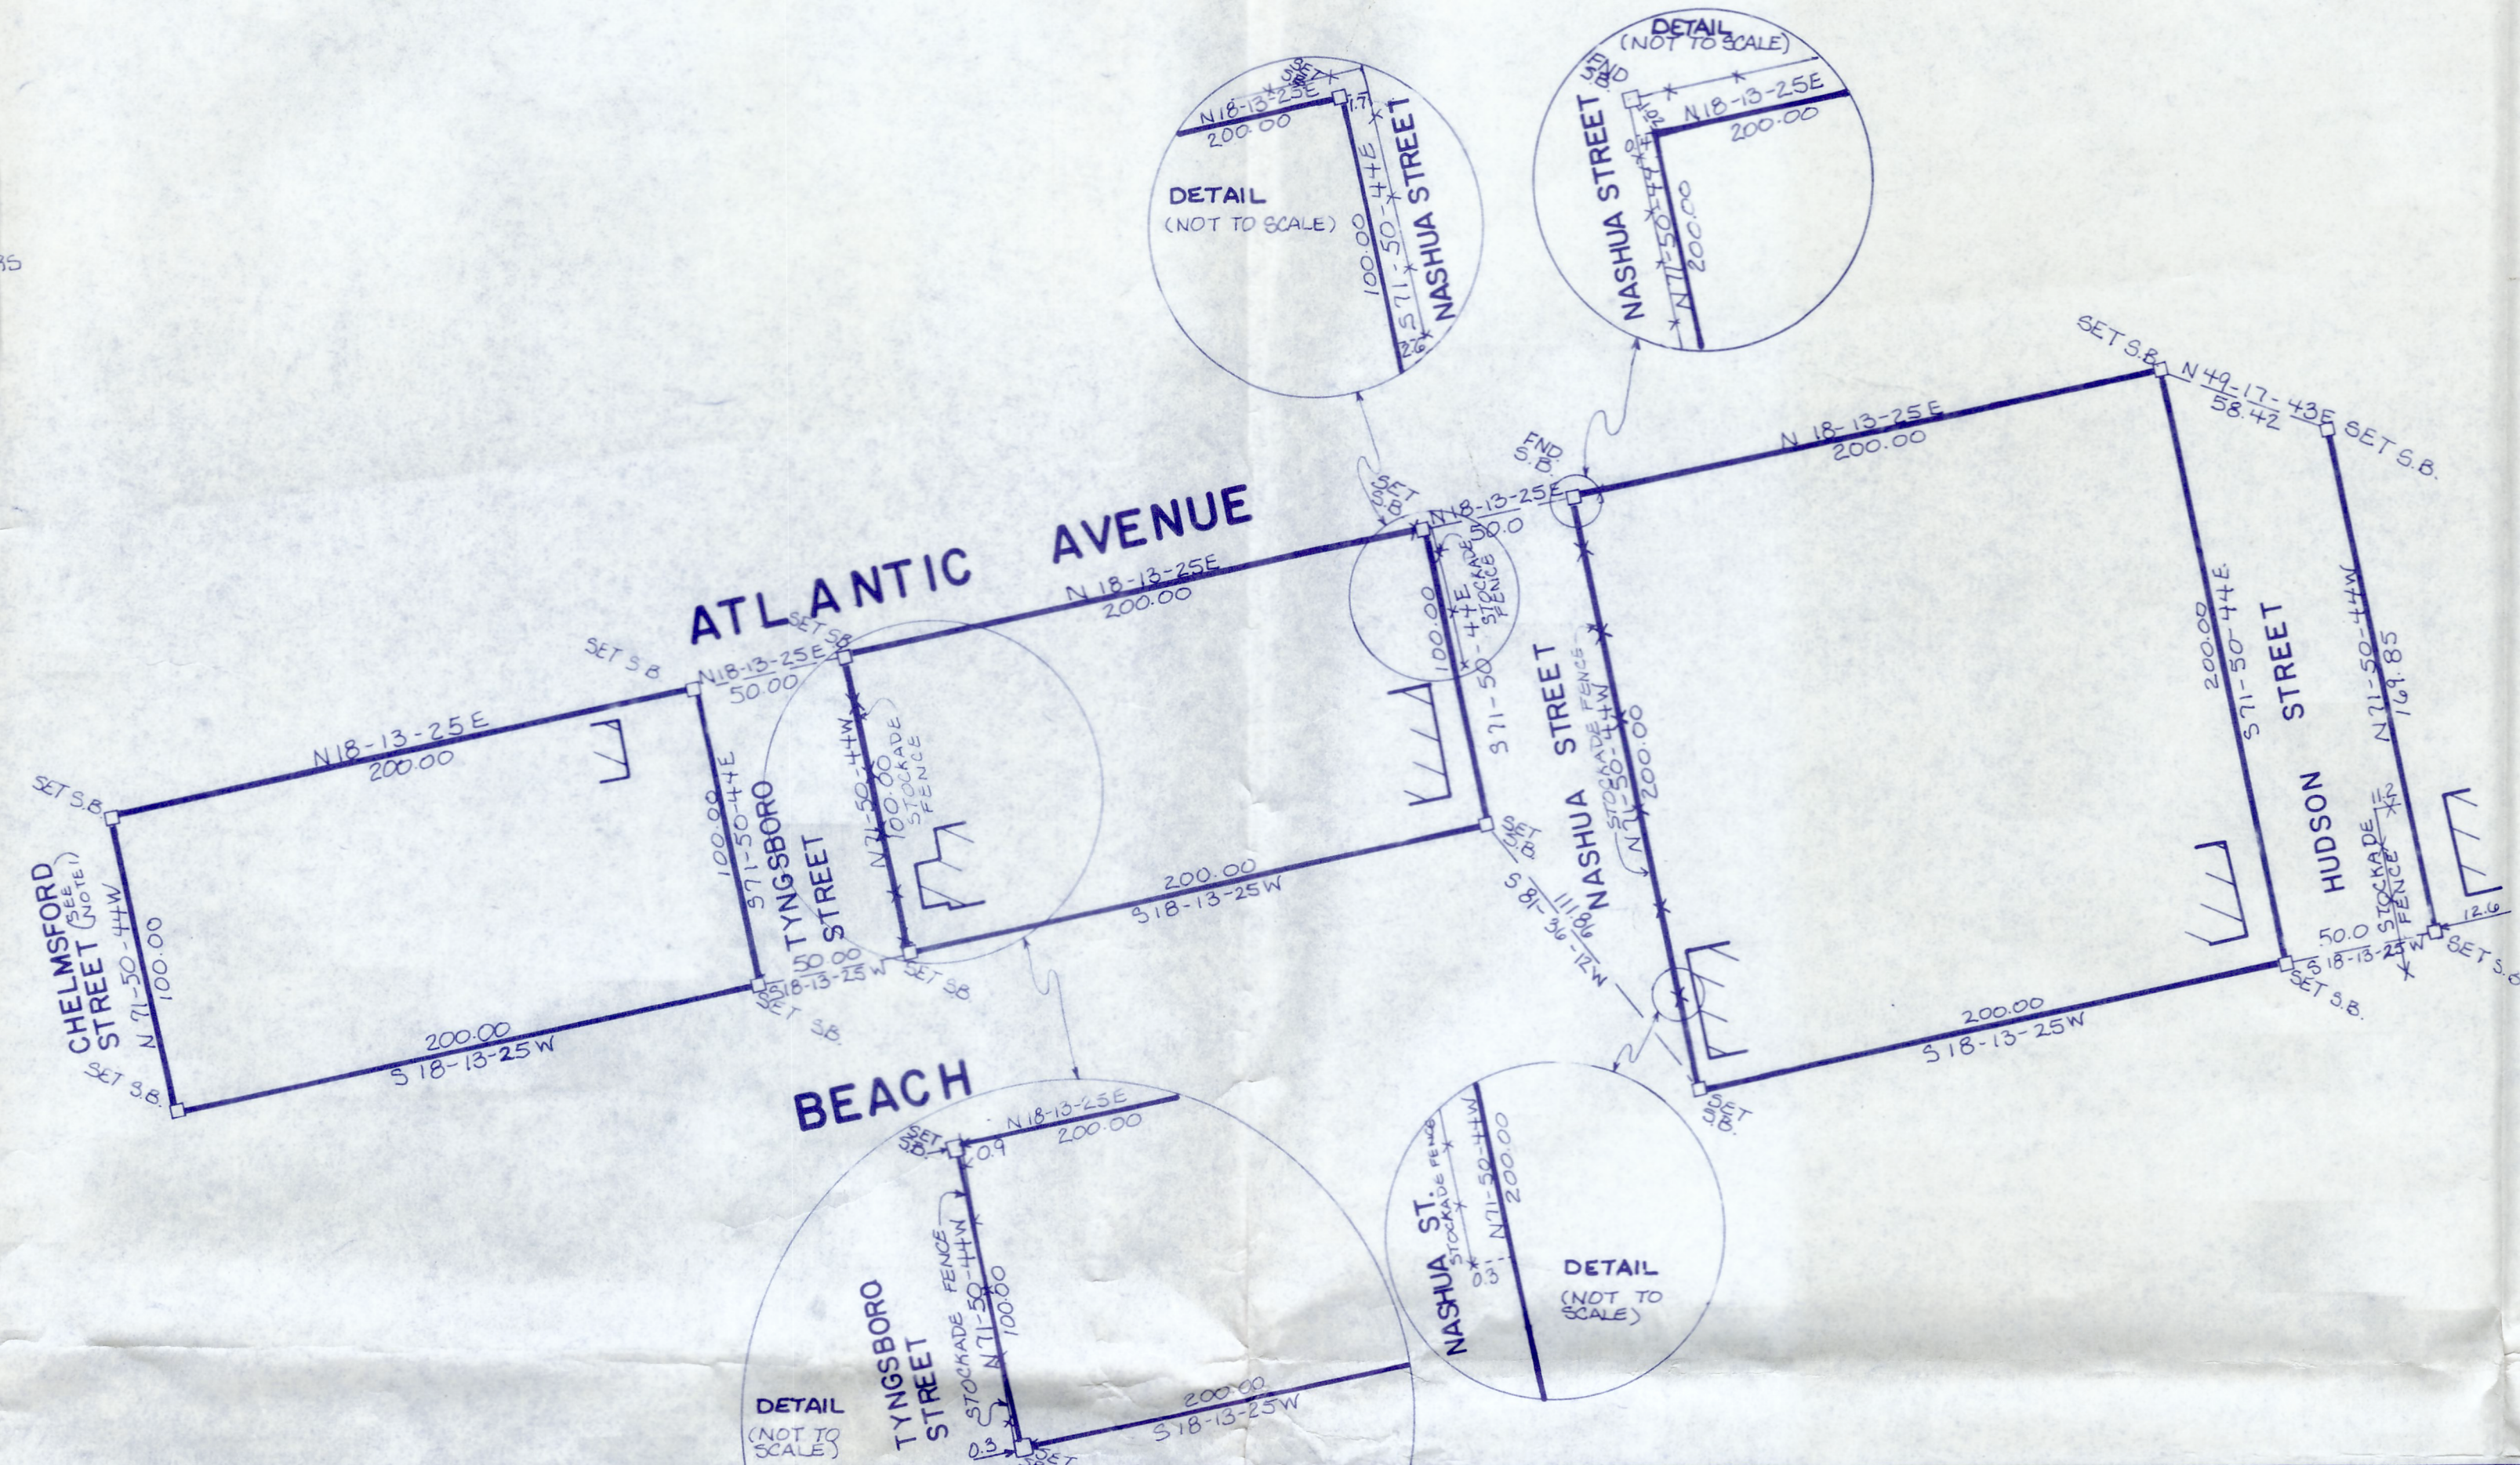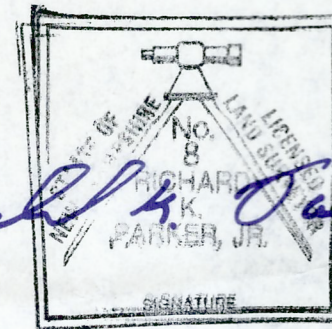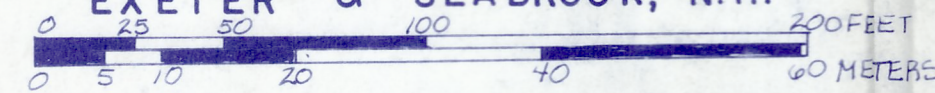

NOTE 1 SEE: "PLAN OF LAND FOR TOWN OF SEABROOK IN SEABROOK, N.H. SCALE: 1" = 50' OCT. 1983 PARKER SURVEY ASSOC., INC. EXETER & SEABROOK, N.H." PLAN NO. 4789

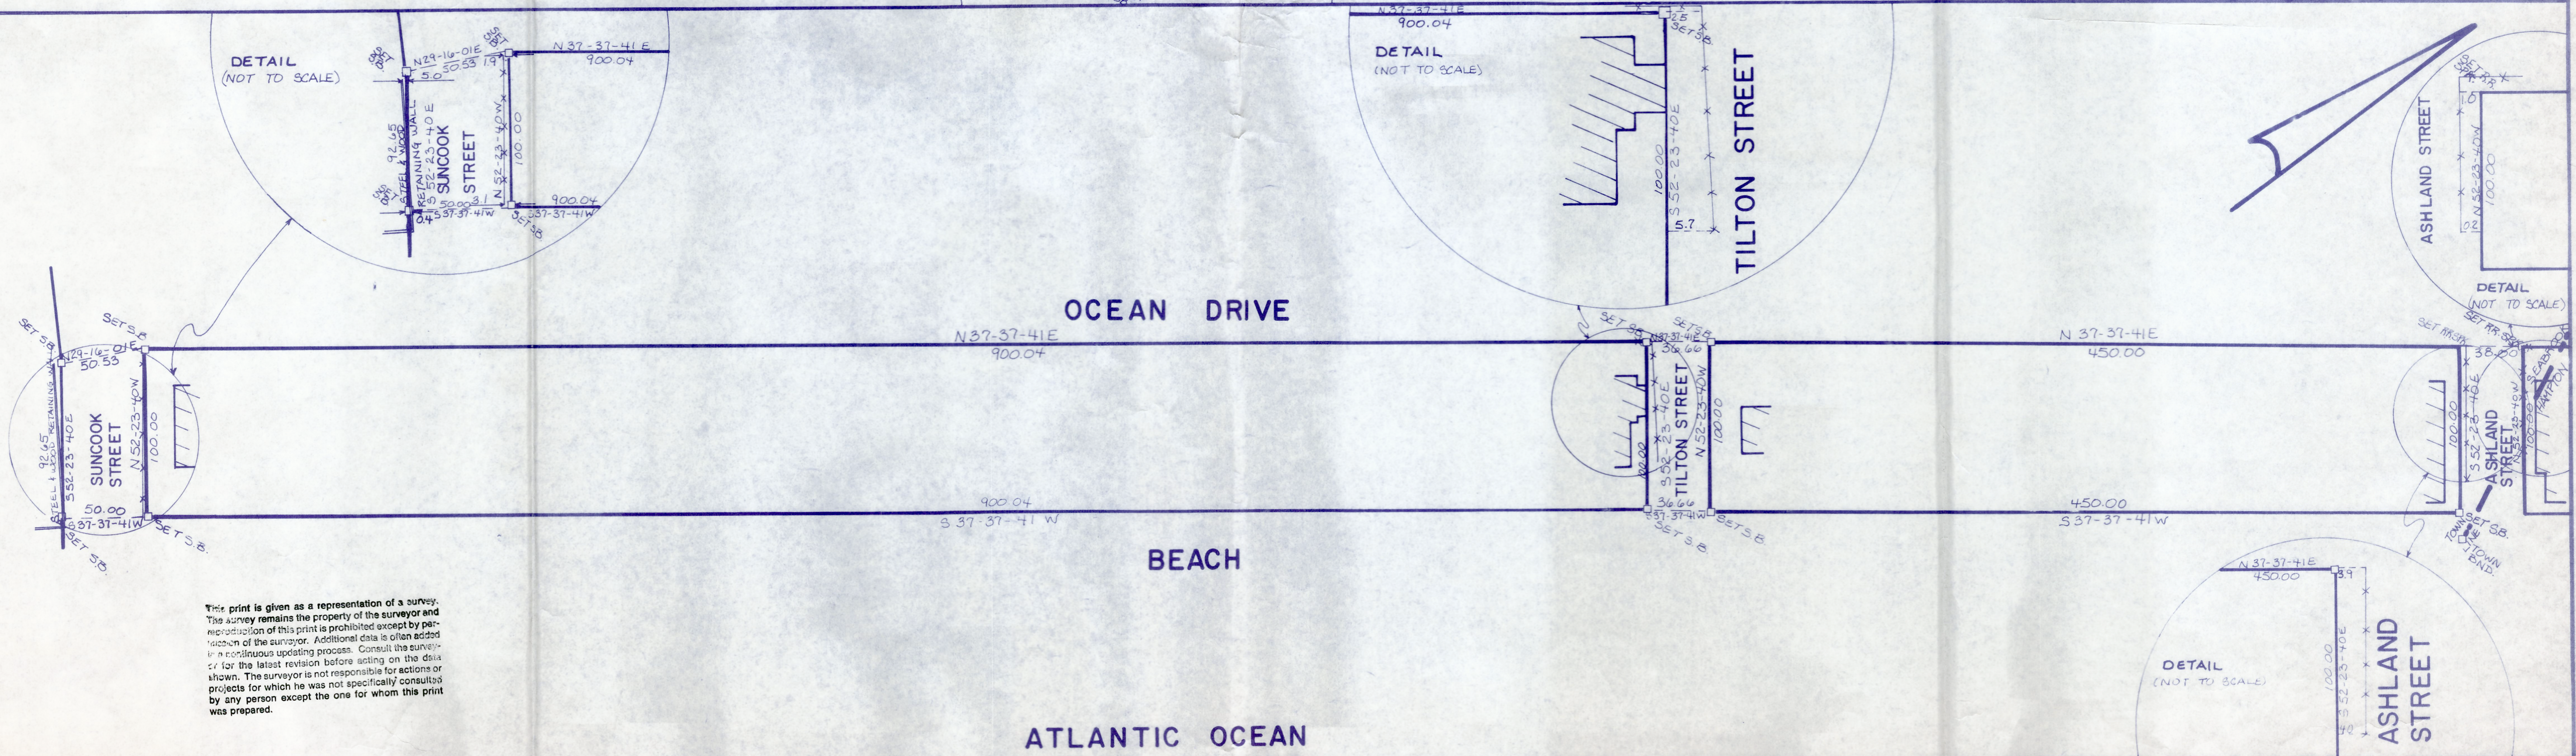

This print is given as a representation of a survey. The survey remains the property of the surveyor and reproduction of this print is prohibited except by permission of the surveyor. Additional data is often added in a continuous updating process. Consult the surveyor for the latest revision before acting on the data shown. The surveyor is not responsible for actions or projects for which he was not specifically consulted by any person except the one for whom this print was prepared.